AMENDED SITE PLAN APPLICATION FOR

TARGET®

PERMANENT STORAGE CONTAINERS
T-1365 MARLTON, NJ
751 ROUTE 73 S, MARLTON, NJ 08053
BLOCK: 36, LOT: 4.08
TOWNSHIP OF EVESHAM

TOWNSHIP OF EVESHAM PLANNING BOARD:
APPROVED BY:

BOARD CHAIRMAN _____ DATE _____

BOARD SECRETARY _____ DATE _____

BOARD ENGINEER _____ DATE _____

TARGET
1000 NICOLLET MALL
MINNEAPOLIS, MN 55403

Kimley»Horn

© 2025 KIMLEY-HORN AND ASSOCIATES, INC.

301 CARNEGIE CENTER BLVD, SUITE 202
PRINCETON, NJ 08540
PHONE: 609-681-2428
WWW.KIMLEY-HORN.COM

CERTIFICATE OF AUTHORIZATION No. 24GA28039300

Date	No	Description

SCOPE OF WORK

PROPOSE OUTSIDE TRAILER STORAGE CONTAINER USAGE ALONG SOUTH EASTERN CORNER OF PROPERTY

ZONING

C-1: COMMERCIAL-1 DISTRICT

OFF-STREET PARKING LOT CODE REQUIREMENTS

- §160-32.E.(1) - DRIVE AISLE = 24' MIN. WIDTH
- §160-32.C.(2) - STANDARD PARKING STALL = 10' X 18' MIN.

OWNER

TARGET CORP.
CONTACT: AARON HEMQUIST
50 SOUTH 10TH ST, SUITE 400
MINNEAPOLIS, MN, 55403
AARON.HEMQUIST@TARGET.COM

CIVIL ENGINEER

KIMLEY-HORN
CONTACT: TONY W. DIGGAN, P.E.
301 CARNEGIE CENTER, SUITE 202
PRINCETON, NJ, 08540
609-681-2428
TONY.DIGGAN@KIMLEY-HORN.COM

VARIANCE RELIEF REQUESTED:

1. ACCESSORY BUILDINGS - ORDINANCE SECTION 160-13D: A TYPE C BULK VARIANCE TO PERMIT AN ACCESSORY STRUCTURE OR BUILDING IN THE FRONT YARD.
2. ACCESSORY USES - ORDINANCE SECTION 160-68.D: OUTSIDE TRAILER STORAGE CONTAINER NOT PERMITTED.
3. ACCESSORY USES - ORDINANCE SECTION 160-68.E: TO PERMIT THE OUTDOOR ACCESSORY STORAGE IN THE FRONT YARD WITH A STREET LINE SETBACK OF 50.4 FEET WHERE 100 FEET IS REQUIRED.
4. ACCESSORY USES - ORDINANCE SECTION 160-68.G: A TYPE C BULK VARIANCE TO EXCEED THE 30 DAY TEMPORARY OUTDOOR STORAGE LIMIT.
5. MINIMUM REQUIRED OFF-STREET PARKING SPACES ORDINANCE SECTION 160-32.A.(3): 4.5/1000 SF GFA; 570 ARE REQUIRED WHERE AS 432 ARE EXISTING. REDUCTION OF 10 SPACES FOR A PROPOSED COUNT OF 422
6. OUTDOOR STORAGE LOCATION - ORDINANCE SECTION 161-1.C(17): PERMIT THE OUTDOOR STORAGE TO BE WITHIN 100 FEET OF THE STREET. SCREENING TO BE PROVIDED VIA LANDSCAPING & FENCING.

CONDITIONAL USE REQUESTED:

1. OUTDOOR STORAGE - ORDINANCE SECTION 160-68.G & 161-1.A(17)

811 Know what's **below.** **Call** before you dig.

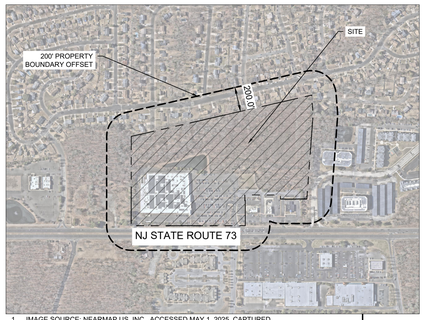

1. IMAGE SOURCE: NEARMAP US. INC., ACCESSED MAY 1, 2025, CAPTURED FEBRUARY 22, 2025
2. PARCEL DATA PROVIDED BY PREVIOUSLY APPROVED OUTPARCELS AT TARGET (MARLTON) MAJOR SITE PLAN DATED JANUARY 1, 2019, REVISED JANUARY 15, 2021

VICINITY MAP
1"=500'

NORTH

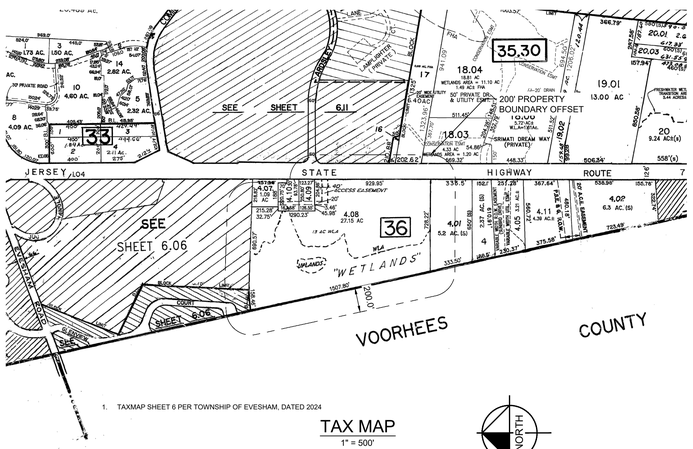

1. TAXMAP SHEET 6 PER TOWNSHIP OF EVESHAM, DATED 2024

TAX MAP
1" = 500'

NORTH

Sheet List Table

Sheet Number	Sheet Title
C0.0	COVER SHEET
C0.1	200' PROPERTY OWNER'S LIST
C1.0	OVERALL SITE PLAN
C1.1	ENLARGED PLAN
C1.2	LANDSCAPING PLAN

ZONING SUMMARY CHART				
MUNICIPALITY	TOWNSHIP OF EVESHAM, BURLINGTON COUNTY, NJ			
BLOCK AND LOT	BLOCK 36, LOT 4.08			
ZONING DISTRICT	C1 - COMMERCIAL-1 DISTRICT			
CURRENT USE	RETAIL			
PERMITTED CONDITIONAL USE	OUTDOOR STORAGE			
OUTDOOR STORAGE CONDITIONAL USE REQUIREMENTS §161-1.C.(17)				
	CODE	**REQUIRED**	**EXISTING[1]**	**PROPOSED**
MIN. DISTANCE FROM STREET (FRONT YARD)	§161-1.C.(17a)	100 FT	N/A	50.4 FT **(V)**
MIN. FRONT & SIDE YARD SETBACK	§161-1.C.(17d)	20 FT	N/A	30.1 FT
MAX. SCREENING FENCE HEIGHT	§161-1.C.(17c)	8 FT	N/A	8 FT
MAX. COVERAGE	§161-1.C.(17e)	10%	N/A	<10%
BULK REQUIREMENTS §160-68				
	CODE	**REQUIRED**	**EXISTING[1]**	**PROPOSED**
MIN. LOT AREA	§160-68.E.(2)	2 AC	27.16 AC	NO CHANGE
MIN. LOT FRONTAGE	§160-68.E.(3)	600 FT	929.9 FT	NO CHANGE
MIN. FRONT YARD SETBACK	§160-68.E.(3)	100 FT	99.8 FT **(E)**	NO CHANGE
MIN. REAR YARD SETBACK-FROM A NONRESIDENTIAL USE	§160-68.E.(3)	50 FT	317.9 FT	NO CHANGE
MIN. SIDE YARD SETBACK-FROM A NONRESIDENTIAL USE	§160-68.E.(3)	75 FT	75.0 FT	NO CHANGE
MAX. BUILDING HEIGHT	§160-68.E.(4)	40 FT	< 40.0 FT	NO CHANGE
MAX. BUILDING COVERAGE	§160-68.E.(3)	25%	10.7%	NO CHANGE
MAX. IMPERVIOUS COVERAGE	§160-68.E.(3)	65%	33.4%	NO CHANGE
CLEARING LIMITS	§160-68.E.(3)	85%	0.0%	NO CHANGE
MIN. LOT WIDTH	§160-68.E.(3)	600 FT	929.9 FT	NO CHANGE
MIN. LOT DEPTH	§160-68.E.(3)	800 FT	728.2 FT **(E)**	NO CHANGE
BASE FLOOR AREA RATIO	§160-68.E.(7)	0.22	0.107	NO CHANGE
DESIGN REQUIREMENT §160-32				
	CODE	**REQUIRED**	**EXISTING[1]**	**PROPOSED**
OFF-STREET PARKING SPACES:				
MIN. REQUIRED OFF-STREET PARKING SPACES	§160-32.A.(3)	126,492 GFA x (4.5 spaces per 1000 sf)= 570	432 **(E)**	422[2] **(V)**
MIN. PARKING STALL DIMENSIONS	§160-32.C.(2)[3]	10 FT X 18 FT	10 FT X 18 FT	NO CHANGE
ACCESS DRIVEWAY WIDTH (2-WAY)	§160-32.E.(1)	24 FT	25 FT	NO CHANGE
(E): Existing Non-conformance	(V): Variance			
1. EXISTING MEASUREMENTS ARE BASED OFF OF PRELIMINARY AND FINAL LAND DEVELOPMENT PLANS, DATED 01/02/2019, PREPARED BY KIMLEY-HORN & ASSOCIATES.				
2. OCCUPYING EIGHT (8) STANDARD STALLS WITH TRAILER STORAGE CONTAINERS.				
3. PER SECTION 160-32.C.2 TEN-FOOT-BY-EIGHTEEN-FOOT PARKING STALLS SHALL BE REQUIRED WHEREVER SHOPPING CARTS OR OTHER WHEELED CONVERANCES ARE PROPOSED FOR USE AND IN ALL PARKING AREAS WHERE INDIVIDUAL				

OWNER'S / APPLICANT'S CERTIFICATION:
I CERTIFY THAT I AM THE OWNER OF BLOCK 36, LOT 4.08, AND CONSENT TO THE FILING OF THIS APPLICATION.

TITLE _____ DATE _____

STATE OF NEW JERSEY
TONY WAYNE DIGGAN
24GE04447300
LICENSED PROFESSIONAL ENGINEER
8/30/2025

DATE: 8/15/2025

TARGET
T-1365 MARLTON
751 ROUTE 73 S,
MARLTON, NJ 08053 BURLINGTON COUNTY
BLOCK: 36, LOT: 4.08

Project Number	T-1365
Config:	
Drawn By	JAR
Checked By	JMV

COVER SHEET

C0.0

Plotted By: Rodriguez, Jose Street Set: Kha Layout: C0.0 August 15, 2025 09:56:07am C:\Users\jose.rodriguez\Kirk Target Remodel Program Team — T-Stores\1365 Marlton_NJ_CONTAINERS\CAD\PlanSheets\T-1365 Amended Site Plan Set.dwg
This document, together with the concepts and designs presented herein, as an instrument of service, is intended only for the specific purpose and client for which it was prepared. Reuse of and improper reliance on this document without written authorization and adaptation by Kimley-Horn and Associates, Inc. shall be without liability to Kimley-Horn and Associates, Inc.

200' PROPERTY OWNERS LIST

EVESHAM TOWNSHIP

OWNER & ADDRESS REPORT

EVESHAM TWP — 05/02/25 Page 1 of 1

200 FOOT LIST FOR BLOCK 36 LOT 4.08
**********SUBJECT PROPERTY IS WITHIN 200 FEET OF VOORHEES TOWNSHIP**********

BLOCK	LOT	QUAL	CLA	PROPERTY OWNER	PROPERTY LOCATION	Add'l Lots
35.07	7		4A	NEWBRIDGE LLC %PENN R E GROUP 620 FIGHTERS FERRY ROAD BALA CYNWYD, PA 19004	730 ROUTE 73 SOUTH	
35.10	1		1	WILLOW RIDGE EXEC OFFICE PARK 140 DRAKFORD DRIVE WEST BERLIN, NJ 08091	750 ROUTE 73 SOUTH	APPORTIONED TO UNITS
35.10	5		1	SEVENTY-THREE OFFICE CONDOMINIUM PO BOX 604 MARLTON, NJ 08053	750 ROUTE 73 SOUTH	
35.30	17		4A	BELL, CHARLES & BARBARA J 809 ROUTE 73 SOUTH MARLTON, NJ 08053	800 ROUTE 73 SOUTH	16
35.30	18.03		1	MARLTON PROPERTIES LLC 227 WHITE HORSE PIKE #102 ATCO, NJ 08004	810 ROUTE 73 SOUTH	
36	2.01		4A	ND XXVII LLC 220 FELLOWSHIP RD STE 104 MOUNT LAUREL, NJ 08054	1-2 EXECUTIVE DRIVE	
36	4.01		1	RB MARLTON INVESTORS LLC 810 SEVENTH AVE 10TH FL NEW YORK, NY 10019	841 ROUTE 73 SOUTH	VOOR TWP 218.20/18
36	4.07		4A	ASK REAL ESTATE L L C PO BOX 1517 VINELAND, NJ 08362	741 ROUTE 73 SOUTH	
36	4.09		4A	LC BLACKWOOD LLC 3 DICKINSON DR STE 110 CHADDS FORD, PA 19317	745 ROUTE 73 SOUTH	
36	4.10		4A	CFT NV DEVELOPMENTS, LLC 1120 N TOWN CENTER DR 150 LAS VEGAS, NV 89144	743 ROUTE 73 SOUTH	
36.01	1		2	YOUNG, PERRY & MOLLY 229 GLENVIEW COURT MARLTON, NJ 08053	230 GLENVIEW COURT	
36.01	2		2	BROWN, PARRISH D 228 GLENVIEW COURT MARLTON, NJ 08053	228 GLENVIEW COURT	
36.01	3		2	LONTOK, ERIC & PIA 226 GLENVIEW COURT MARLTON, NJ 08053	226 GLENVIEW COURT	

VORHEES TOWNSHIP

Block 36, Lot 4.08 - 751 Rt. 73 S. - Evesham Township
47 parcels fall within 200 feet of this parcel

Block 218.19, Lot 18 YEH, SHENG-SHANG & JSU CHIH 138 Kilburn Ave Cherry Hill, NJ 08034 *Re: 70 A Peregrine Dr*	**Block 218.41, Lot 1** BURRIS KADISHA T & WILLIAMS SANDRA 79 Peregrine Dr Voorhees, NJ 08043 *Re: 79 Peregrine Dr*
Block 218.19, Lot 19 CLARKE, KATHLEEN 70 Peregrine Dr Voorhees, NJ 08043 *Re: 70 Peregrine Dr*	**Block 218.41, Lot 2** EVANGELIOU KONSTANTINOS 77 Peregrine Dr Voorhees, NJ 08043 *Re: 77 Peregrine Dr*
Block 218.19, Lot 20 MARLIN, WALTER C & BETH L 68-A Peregrine Dr Voorhees, NJ 08043 *Re: 68 A Peregrine Dr*	**Block 218.41, Lot 3** BRUNING, MARGARET M 75 Peregrine Dr Voorhees, NJ 08043 *Re: 75 Peregrine Dr*
Block 218.19, Lot 21 RESNICK, CHARLES G 68 Peregrine Dr Voorhees, NJ 08043 *Re: 68 Peregrine Dr*	**Block 218.41, Lot 4** MILLIGAN, LYNN & PATRICK 73 Peregrine Dr Voorhees, NJ 08043 *Re: 73 Peregrine Dr*
Block 218.19, Lot 22 ACKER, JOYCE S 66-A Peregrine Dr Voorhees, NJ 08043 *Re: 66 A Peregrine Dr*	**Block 218.41, Lot 5** LITVINOVICH, VASIL 71 Peregrine Dr Voorhees, NJ 08043 *Re: 71 Peregrine Dr*
Block 218.19, Lot 23 REDDY, JAIPAL & NEERAJA 24 Saddlehorn Dr Cherry Hill, NJ 08003 *Re: 66 Peregrine Dr*	**Block 218.41, Lot 6** BAUMHOLTZ, ROBYN L 69 Peregrine Dr Voorhees, NJ 08043 *Re: 69 Peregrine Dr*
Block 218.19, Lot 24 RUBINSON, MICHAEL J 60 Peregrine Dr Voorhees, NJ 08043 *Re: 60 Peregrine Dr*	**Block 218.41, Lot 7** SHERMAN, JOANN 67 Peregrine Dr Voorhees, NJ 08043 *Re: 67 Peregrine Dr*
Block 218.29, Lot 21 VOORHEES TOWNSHIP 2400 Voorhees Town Center Voorhees, NJ 08043 *Re: Peregrine & Goshawk*	**Block 218.41, Lot 8** PLANK, LARRY & LEE SUN 65 Peregrine Dr Voorhees, NJ 08043 *Re: 65 Peregrine Dr*
Block 218.29, Lot 22 MANOS, GONCALA 2 Bryan Dr Voorhees, NJ 08043 *Re: 2 Bryan Dr*	**Block 218.01, Lot 90** COSENTINO, RICHARD N & LYNN A 85 Peregrine Dr Voorhees, NJ 08043 *Re: 85 Peregrine Dr*
Block 218.19, Lot 1 MUNGER, MATTHEW R & JULIANNE HOLLY 31 Kestrel Dr Voorhees, NJ 08043 *Re: 31 Kestrel Dr*	**Block 218.19, Lot 9** MANEM, SURYA S S & VEERESWARI 6 Juschase Ct Voorhees, NJ 08043 *Re: 78 Peregrine Dr*
Block 218.19, Lot 2 IM, JOON TAK & SUSANNA 92 Peregrine Dr Voorhees, NJ 08043 *Re: 92 Peregrine Dr*	**Block 218.19, Lot 10** VANIGALLA, PADMAJA & LINGAMANENI, R 3 Woodland Ct Voorhees, NJ 08043 *Re: 76 A Peregrine Dr*
Block 218.19, Lot 3 TENARO, CHARLOTTE 90 Peregrine Dr Voorhees, NJ 08043 *Re: 90 Peregrine Dr*	**Block 218.19, Lot 11** RAJ, RAJIV N & NAVEENA MENON 9 Regan Ct Voorhees, NJ 08043 *Re: 76 Peregrine Dr*
Block 218.19, Lot 4 MOELLER SAMANTHA & COLBY 88 Peregrine Dr Voorhees, NJ 08043 *Re: 88 Peregrine Dr*	**Block 218.19, Lot 12** OZGUR, AHMET 13546 Mist Flower Dr Centreville, VA 20120 *Re: 74 A Peregrine Dr*
Block 218.19, Lot 5 MEDAL, JOSEPH & SUSAN 86 Peregrine Dr Voorhees, NJ 08043 *Re: 86 Peregrine Dr*	**Block 218.19, Lot 13** LAMBROPOULOS, STEPHANIE 74 Peregrine Dr Voorhees, NJ 08043 *Re: 74 Peregrine Dr*
Block 218.19, Lot 6 LAUBY, JENNIFER 84 Peregrine Dr Voorhees, NJ 08043 *Re: 84 Peregrine Dr*	**Block 218.19, Lot 14** NELSON RAJIV 9 Regan Ct Voorhees, NJ 08043 *Re: 64 Peregrine Dr*
Block 218.19, Lot 6.01 VOORHEES TOWNSHIP 2400 Voorhees Town Center Voorhees, NJ 08043 *Re: Peregrine Dr Rear*	**Block 218.19, Lot 15** PUGLIESE, SALVATORE & DENISE 62 Peregrine Dr Voorhees, NJ 08043 *Re: 62 Peregrine Dr*
Block 218.19, Lot 7 KRASZEWSKI, PAULA J 82 Peregrine Dr Voorhees, NJ 08043 *Re: 82 Peregrine Dr*	**Block 218.19, Lot 16** JOHNSTON, JOANNE 72-A Peregrine Dr Voorhees, NJ 08043 *Re: 72 A Peregrine Dr*
Block 218.19, Lot 8 BOLDEN, PAMELA L 80 Peregrine Dr Voorhees, NJ 08043 *Re: 80 Peregrine Dr*	**Block 218.19, Lot 17** GLICK, MARC B 13 Battery Bend Ct Gaithersburg, MD 20886 *Re: 72 Peregrine Dr*
Block 218.01, Lot 91 TOOHEY, SEAN M & MICHELLE I 63 Christopher Rd Voorhees, NJ 08043 *Re: 63 Christopher Rd*	**Block 218.20, Lot 6** 104 PEREGRINE DR CO 104 Peregrine Dr Voorhees, NJ 08043 *Re: 104 Peregrine Dr*
Block 218.18, Lot 1 BRALOW IAN P 93 Peregrine Dr Voorhees, NJ 08043 *Re: 93 Peregrine Dr*	**Block 218.20, Lot 18** RB MARLTON INVESTORS LLC 810 Seventh Ave, 10th Flr New York, NY 10019 *Re: 601 Route 73*
Block 218.18, Lot 15 OUTLER, MARGARET 2 Oriole Dr Voorhees, NJ 08043 *Re: 2 Oriole Dr*	
Block 218.18, Lot 16 RICHMAN MD, MITCHELL & CHERRI 91 Peregrine Dr Voorhees, NJ 08043 *Re: 91 Peregrine Dr*	
Block 218.20, Lot 1 CEARFOSS, CHRISTINE 32 Kestrel Dr Voorhees, NJ 08043 *Re: 32 Kestrel Dr*	
Block 218.20, Lot 2 TRINDLE WILLIAM A JR & ROSALIE A 30 Kestrel Dr Voorhees, NJ 08043 *Re: 30 Kestrel Dr*	
Block 218.20, Lot 3 LABOY ELI & NICHOLAS 98 Peregrine Dr Voorhees, NJ 08043 *Re: 98 Peregrine Dr*	
Block 218.20, Lot 4 STANISLAS, ALOYSHA M 100 Peregrine Dr Voorhees, NJ 08043 *Re: 100 Peregrine Dr*	
Block 218.20, Lot 5 WLEH, JOHNETTA & MENDY, LAZAR 102 Peregrine Dr Voorhees, NJ 08043 *Re: 102 Peregrine Dr*	

Know what's **below.**
Call before you dig.

TARGET
1000 NICOLLET MALL
MINNEAPOLIS, MN 55403

Kimley»Horn

© 2025 KIMLEY-HORN AND ASSOCIATES, INC.

301 CARNEGIE CENTER BLVD, SUITE 202
PRINCETON, NJ 08540
PHONE: 609-681-2428
WWW.KIMLEY-HORN.COM

CERTIFICATE OF AUTHORIZATION No. 24GA28039300

Date	No	Description

STATE OF NEW JERSEY — JOSEPH M. DIVITO — 24GE04437100 — LICENSED PROFESSIONAL ENGINEER — 8/30/2025

DATE: 8/15/2025

TARGET
T-1365 MARLTON
751 ROUTE 73 S,
MARLTON, NJ 08053 BURLINGTON COUNTY
BLOCK: 36, LOT: 4.08

Project Number	T-1365
Config:	
Drawn By	JAR
Checked By	JMV

200' PROPERTY OWNER'S LIST

C0.1

Plotted By: Rodriguez, Jose Street Set: Kha Layout: C0.1 August 15, 2025 09:56:07am C:\Users\jose.rodriguez\Kit\Target Remodel Program Team — T- Stores\1365 Marlton, NJ_CONTAINERS\CAD\PlanSheets\T-1365 Amended Site Plan Set.dwg
This document, together with the concepts and designs presented herein, as an instrument of service, is intended only for the specific purpose and client for which it was prepared. Reuse of and improper reliance on this document without written authorization and adaptation by Kimley-Horn and Associates, Inc. shall be without liability to Kimley-Horn and Associates, Inc.

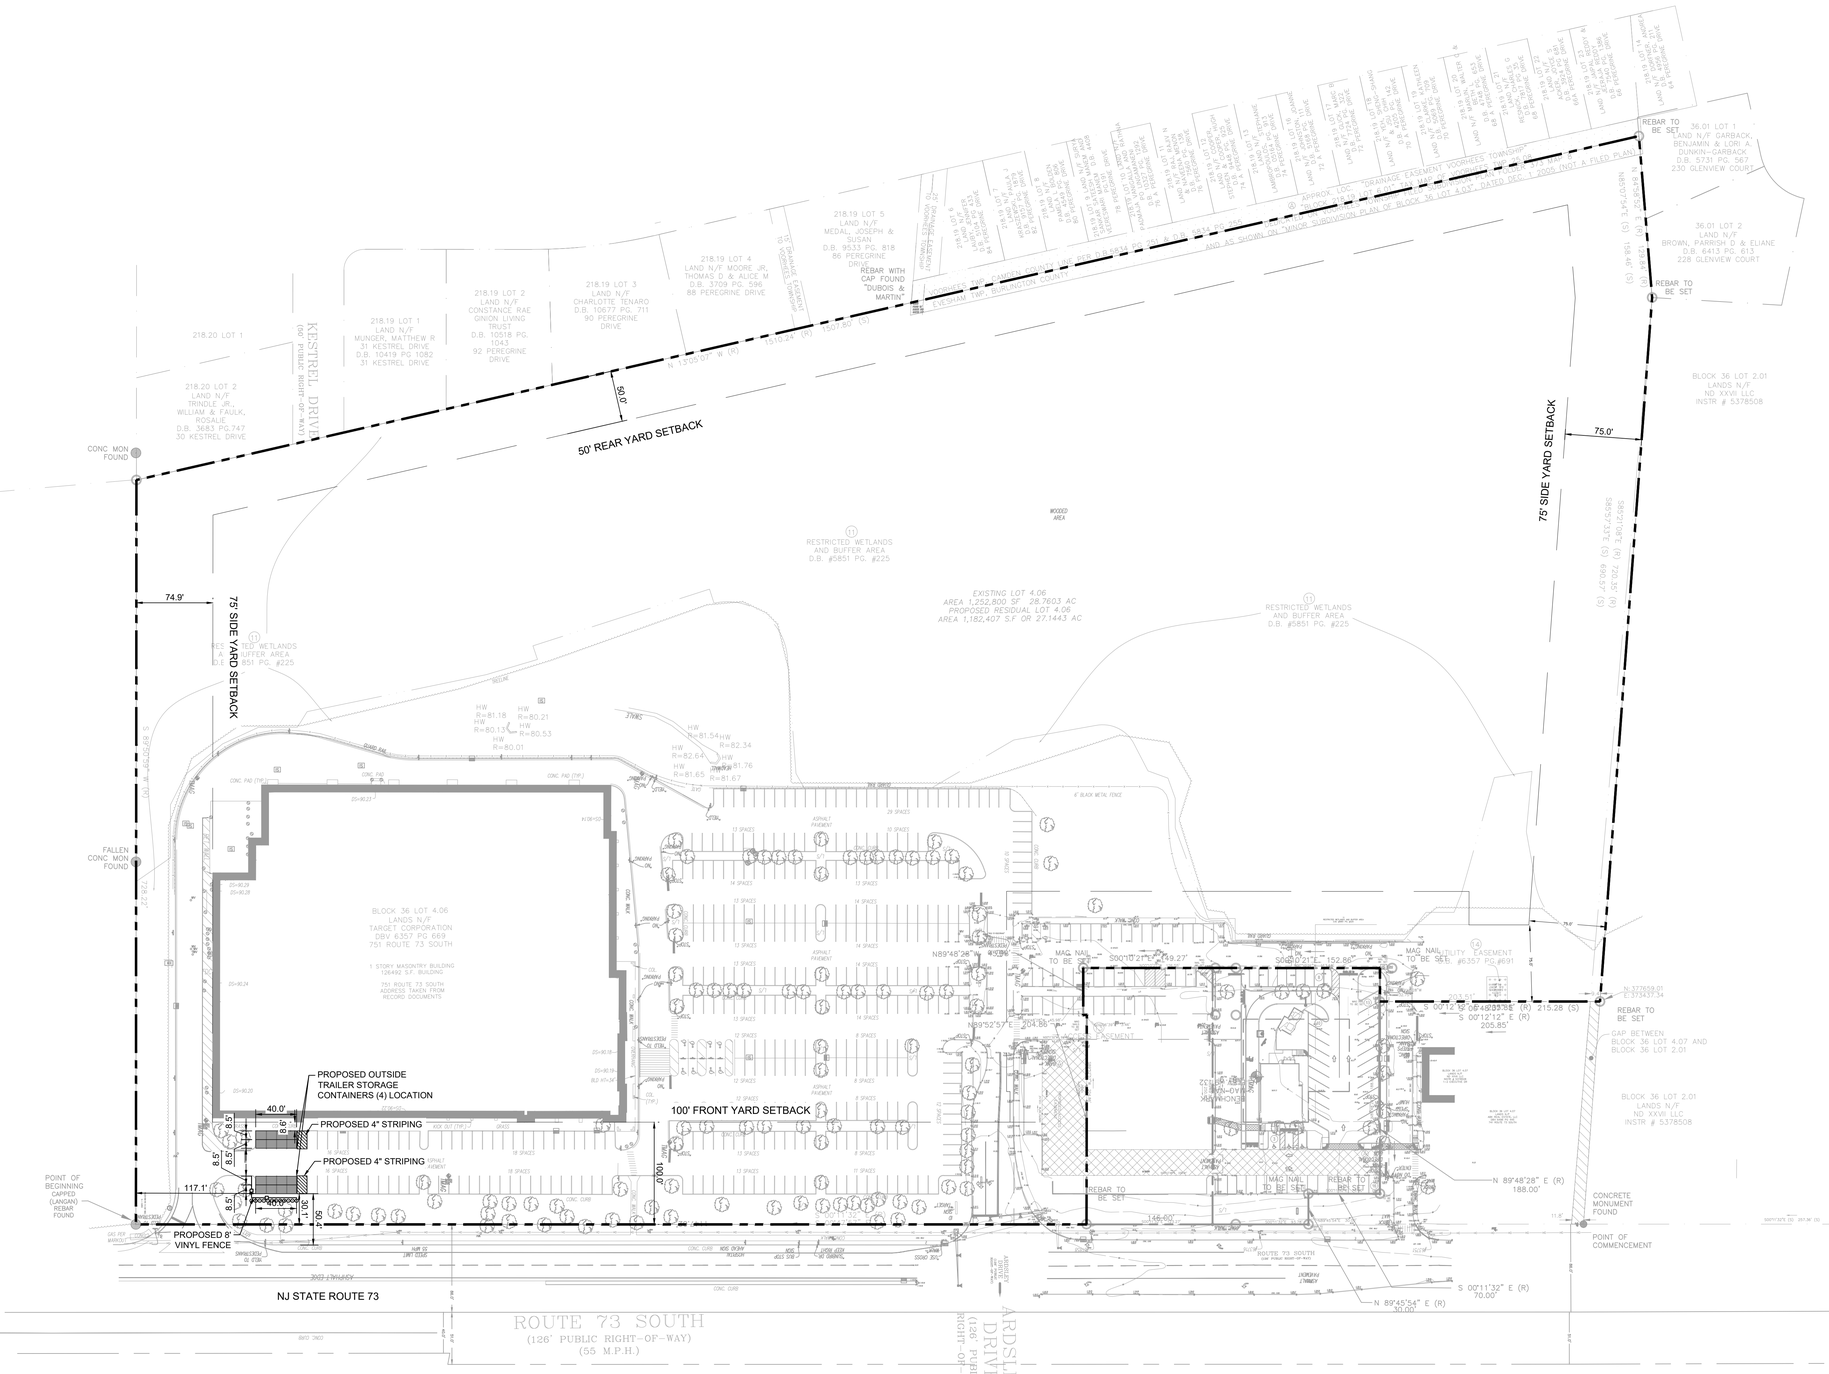

811 Know what's **below.** **Call** before you dig.

TARGET
1000 NICOLLET MALL
MINNEAPOLIS, MN 55403

Kimley»Horn

© 2025 KIMLEY-HORN AND ASSOCIATES, INC.

301 CARNEGIE CENTER BLVD, SUITE 202
PRINCETON, NJ 08540
PHONE: 609-681-2428
WWW.KIMLEY-HORN.COM

CERTIFICATE OF AUTHORIZATION No. 24GA28039300

Date	No	Description

STATE OF NEW JERSEY
JOSE A. RODRIGUEZ
LICENSED PROFESSIONAL ENGINEER
GA/PE24417300
8/30/2025

DATE: 8/15/2025

TARGET
T-1365 MARLTON
751 ROUTE 73 S,
MARLTON, NJ 08053 BURLINGTON COUNTY
BLOCK: 36, LOT: 4.08

Project Number	T-1365
Config:	
Drawn By	JAR
Checked By	JMV

OVERALL SITE PLAN

C1.0

Plotted By:Rodriguez, Jose Sheet Set:Kha Layout:C1.0 August 15, 2025 09:56:12am C:\Users\jose.rodriguez\ADH\Target Remodel Program Team T-Stores\1365 Marlton_NJ_CONTAINERS\CAD\PlanSheets\T-1365 Amended Site Plan Set.dwg

This document, together with the concepts and designs presented herein, as an instrument of service, is intended only for the specific purpose and client for which it was prepared. Reuse of and improper reliance on this document without written authorization and adaptation by Kimley-Horn and Associates, Inc. shall be without liability to Kimley-Horn and Associates, Inc.

LEGEND

(heavy dash-dot line)	PROPERTY LINE
(light dashed line)	SETBACK LINE
(grey bar)	OUTSIDE TRAILER STORAGE CONTAINER

GENERAL NOTES

1. EXISTING CONDITIONS BASED ON "PRELIMINARY / FINAL MAJOR SITE PLANS FOR QSR AT LOT 4.10 AT TARGET RETAIL CENTER DATED 04/09/2021, REVISED 11/28/2023 PERFORMED BY KIMLEY-HORN & ASSOCIATES".

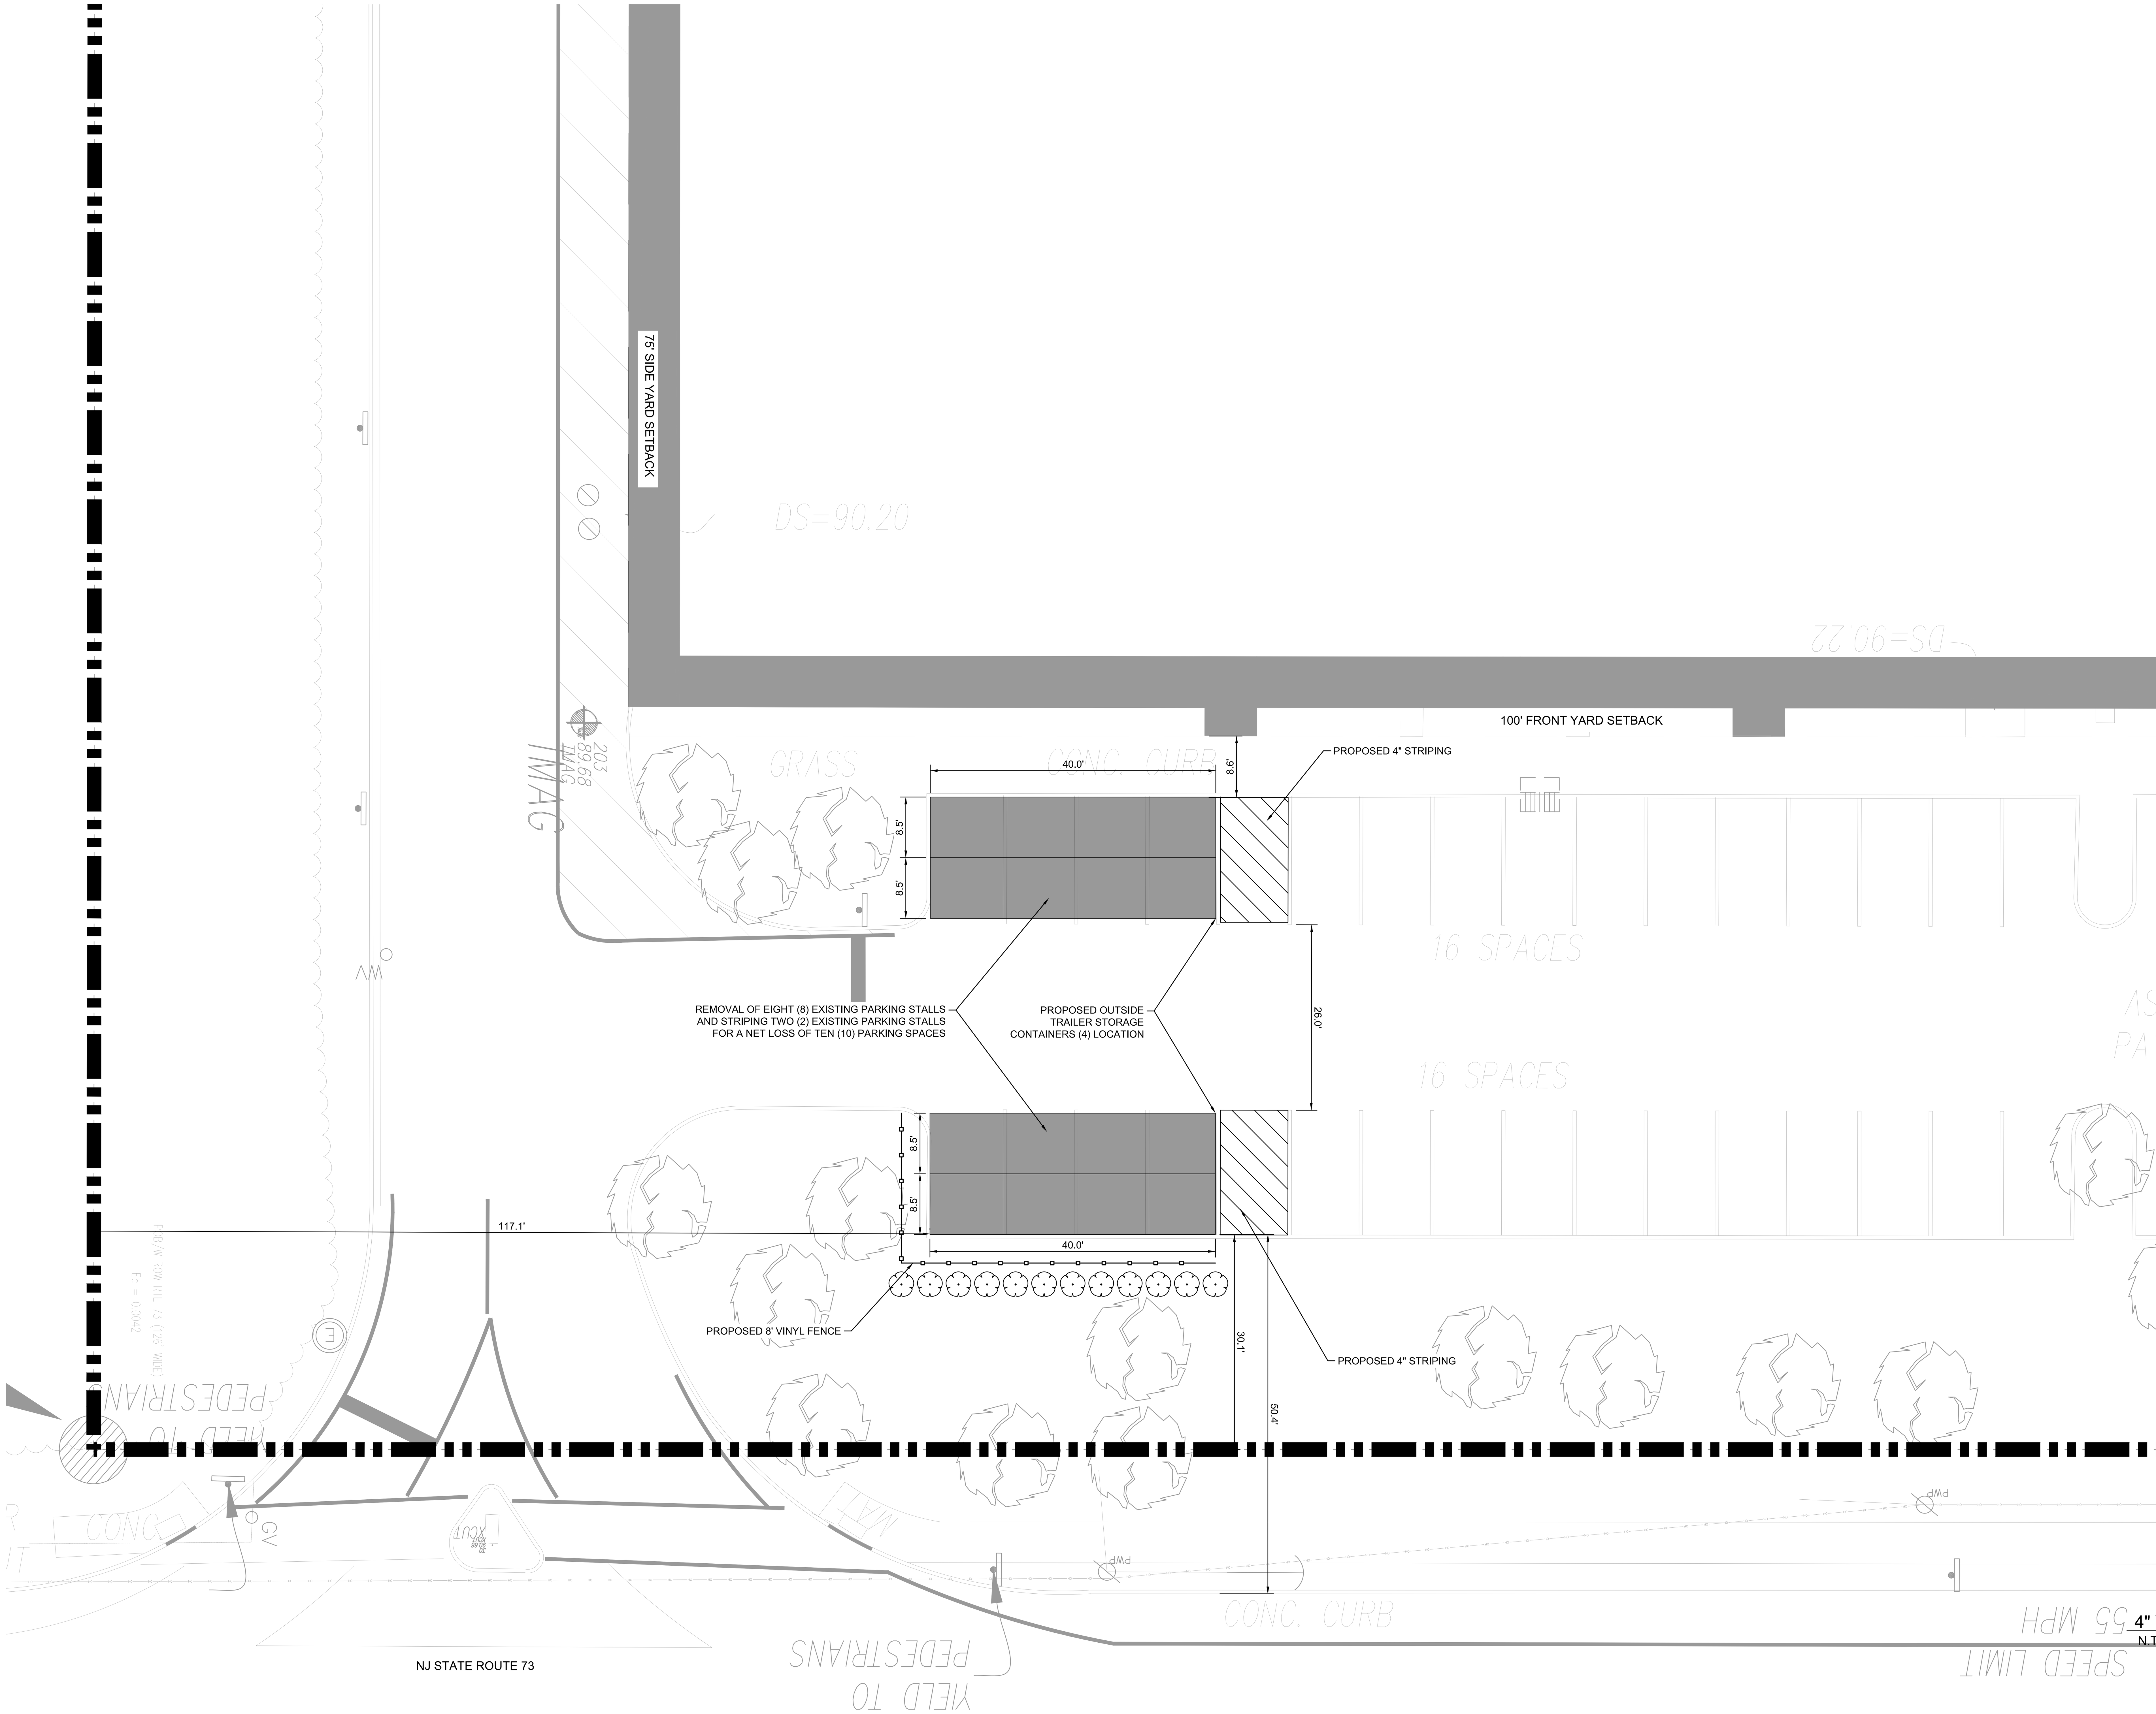

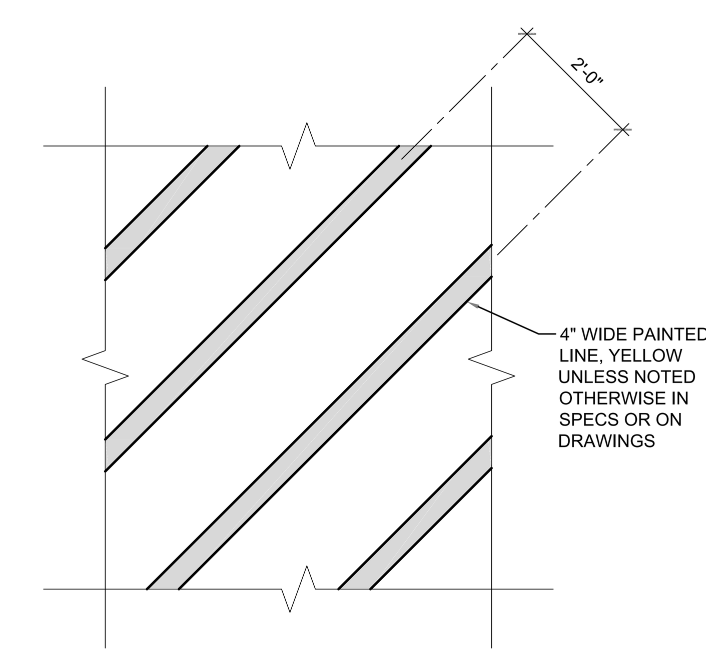

4" WIDE GORE STRIPING DETAIL
N.T.S.

NORTH

GRAPHIC SCALE IN FEET
0 5 10 20

811 Know what's **below.** **Call** before you dig.

TARGET.
1000 NICOLLET MALL
MINNEAPOLIS, MN 55403

Kimley»Horn
© 2025 KIMLEY-HORN AND ASSOCIATES, INC.
301 CARNEGIE CENTER BLVD, SUITE 202
PRINCETON, NJ 08540
PHONE: 609-681-2428
WWW.KIMLEY-HORN.COM
CERTIFICATE OF AUTHORIZATION No. 24GA28039300

Date	No	Description

DATE: 8/15/2025

TARGET
T-1365 MARLTON
751 ROUTE 73 S,
MARLTON, NJ 08053 BURLINGTON COUNTY
BLOCK: 36, LOT: 4.08

Project Number	T-1365
Config:	
Drawn By	JAR
Checked By	JMV

ENLARGED PLAN

C1.1

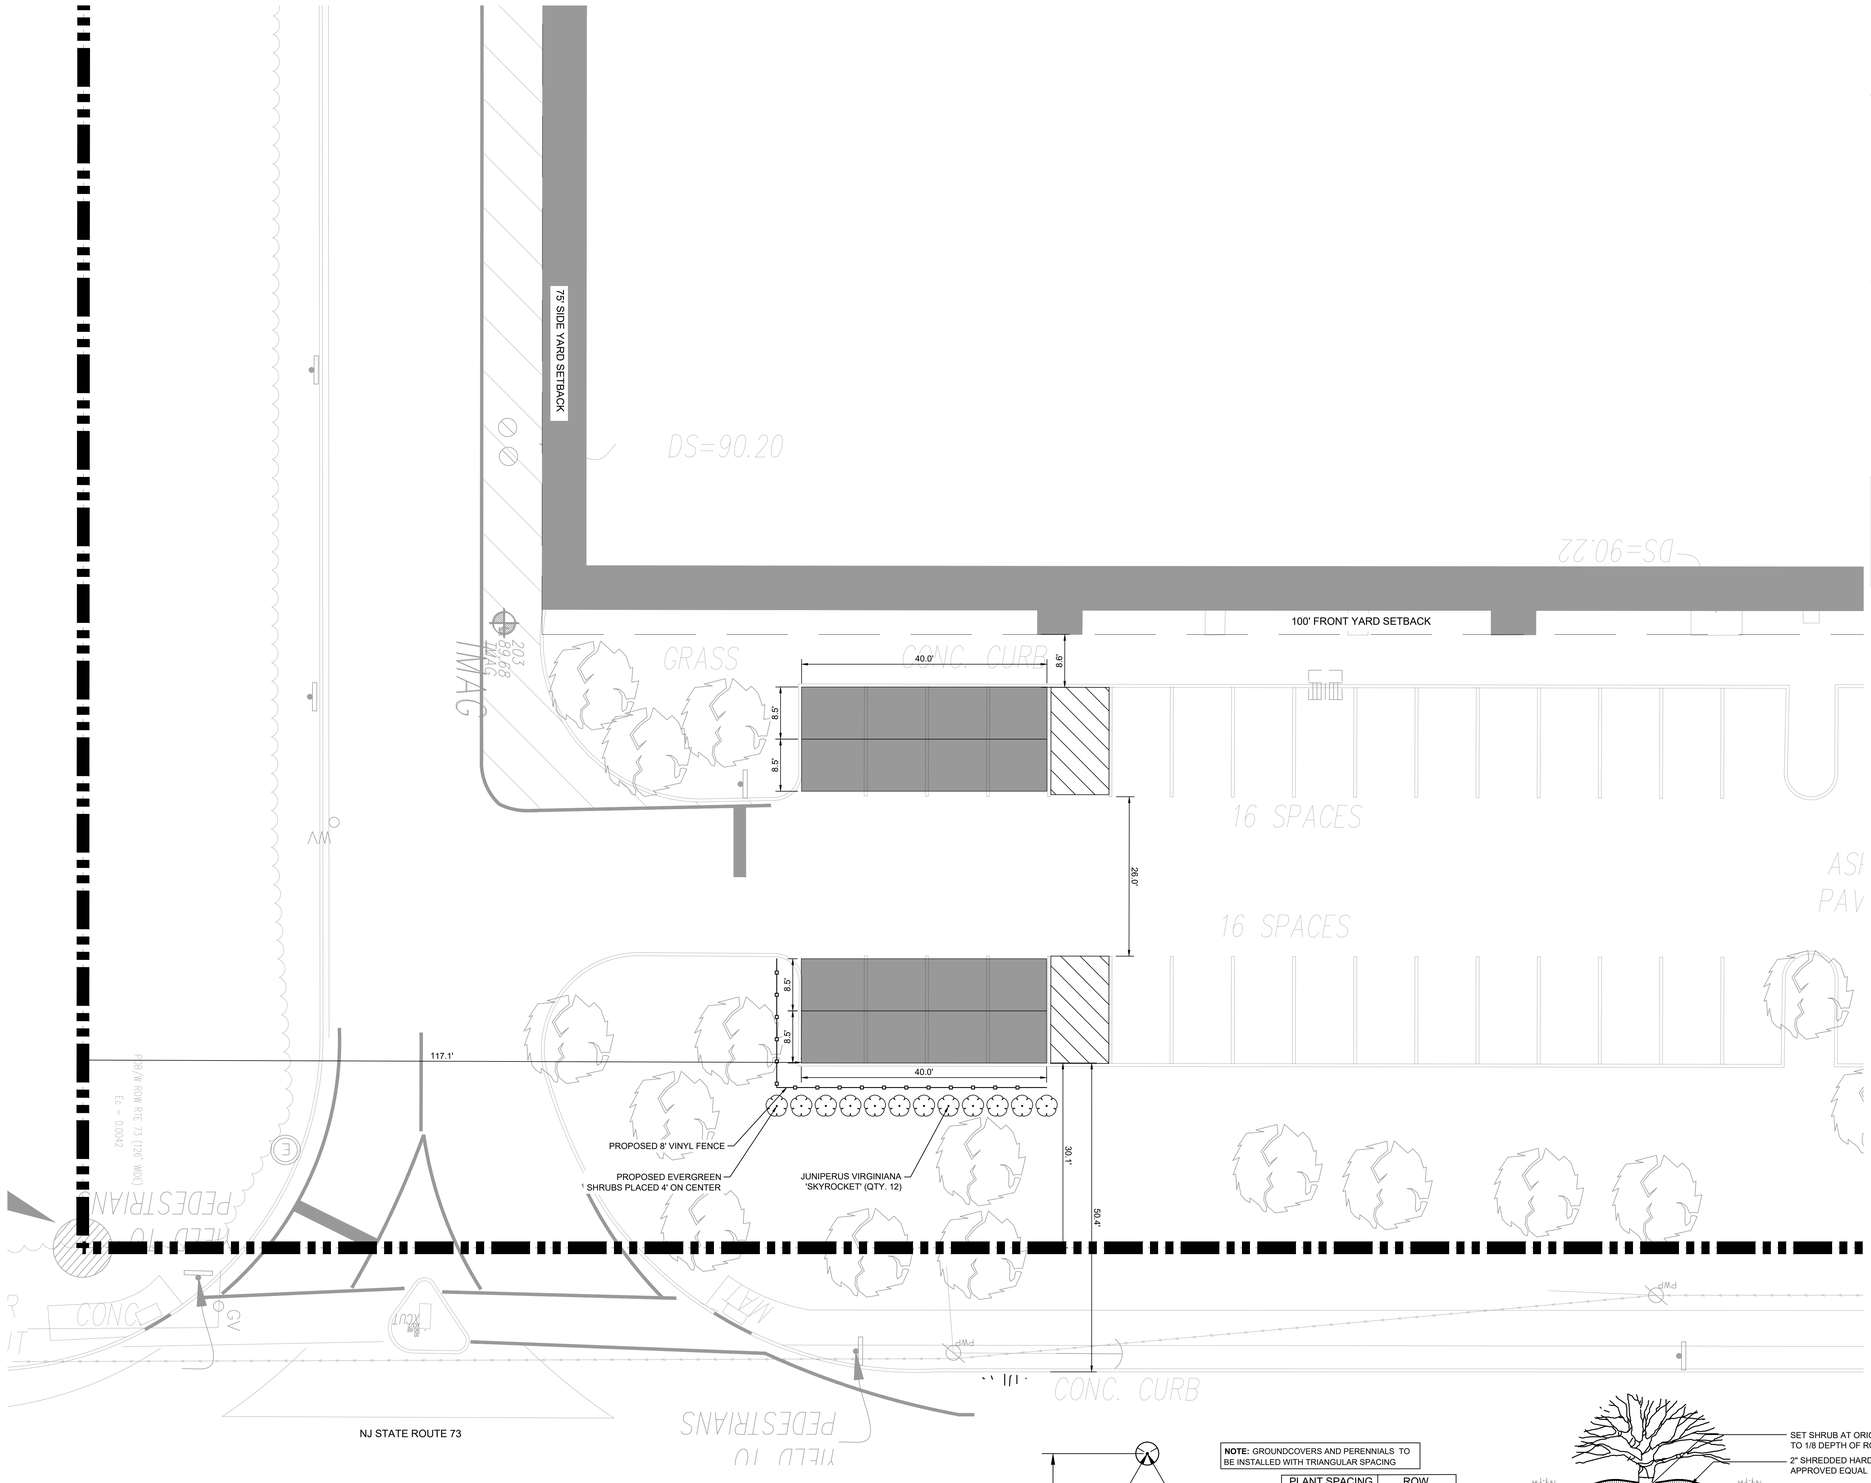

LEGEND

- PROPERTY LINE
- SETBACK LINE
- OUTSIDE TRAILER STORAGE CONTAINER

GENERAL NOTES

1. EXISTING CONDITIONS BASED ON "PRELIMINARY / FINAL MAJOR SITE PLANS FOR QSR AT LOT 4.10 AT TARGET RETAIL CENTER DATED 04/09/2021, REVISED 11/28/2023 PERFORMED BY KIMLEY-HORN & ASSOCIATES".

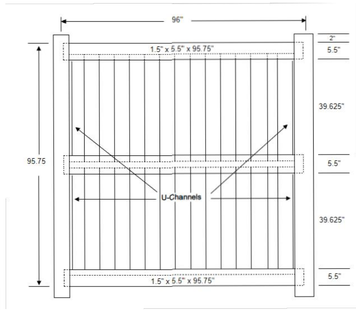

8' VINYL SCREENING FENCE
NOT TO SCALE

PLANT_SCHEDULE

CODE	QTY	BOTANICAL NAME	COMMON NAME	SIZE AT PLANTING	CONTAINER	SPACING
EVERGREEN SHRUBS						
JV	12	Juniperus virginiana	SKYROCKET	4` HT.	CONT.	4` O.C.
	12	SUBTOTAL:				

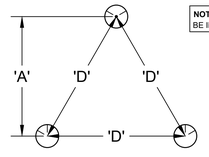

1 GROUNDCOVER SPACING
NOT TO SCALE

NOTE: GROUNDCOVERS AND PERENNIALS TO BE INSTALLED WITH TRIANGULAR SPACING

PLANT SPACING ' D '	ROW ' A '
8" O.C.	6.93" O.C.
10" O.C.	8.66" O.C.
12" O.C.	10.4" O.C.
18" O.C.	15.6" O.C.
~~24" O.C.~~	~~20.8" O.C.~~
~~36" O.C.~~	~~30.0" O.C.~~
48" O.C.	31.5" O.C.

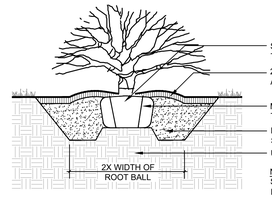

- SET SHRUB AT ORIGINAL GRADE OR UP TO 1/8 DEPTH OF ROOT BALL
- 2" SHREDDED HARDWOOD MULCH OR APPROVED EQUAL
- MAKE (3) - 1" CUTS IN SIDES OF THE ROOTBALL
- PLANTING SOIL MIX PER PLANTING SPECIFICATIONS
- UNDISTURBED SOIL PEDESTAL

NOTE: SHRUBS INSTALLED IN CONTINUOUS SUCCESSION OR LARGE BED SHALL BE PLACED IN ONE CONTINUOUS DEPTH BED

2 SHRUB PLANTING
NOT TO SCALE

NORTH

GRAPHIC SCALE IN FEET
0 5 10 20

811 Know what's **below.** **Call** before you dig.

TARGET
1000 NICOLLET MALL
MINNEAPOLIS, MN 55403

Kimley»Horn

© 2025 KIMLEY-HORN AND ASSOCIATES, INC.

301 CARNEGIE CENTER BLVD, SUITE 202
PRINCETON, NJ 08540
PHONE: 609-681-2428
WWW.KIMLEY-HORN.COM

CERTIFICATE OF AUTHORIZATION No. 24GA28039300

Date	No	Description

STATE OF NEW JERSEY
LICENSED PROFESSIONAL ENGINEER
8/15/2025

DATE: 8/15/2025

TARGET
T-1365 MARLTON
751 ROUTE 73 S,
MARLTON, NJ 08053 BURLINGTON COUNTY
BLOCK: 36, LOT: 4.08

Project Number	T-1365
Config:	
Drawn By	JAR
Checked By	JMV

LANDSCAPING PLAN

C1.2

Plotted By: Rodriguez, Jose Street Set: Kha Layout: C1.2 August 15, 2025 09:56:17am C:\Users\Joserodriguez\Kha\Target Remodel Program Team T-Stores\1365 Marlton, NJ_CONTAINERS\CAD\PlanSheets\T-1365 Amended Site Plan Set.dwg

This document, together with the concepts and designs presented herein, as an instrument of service, is intended only for the specific purpose and client for which it was prepared. Reuse of and improper reliance on this document without written authorization and adaptation by Kimley-Horn and Associates, Inc. shall be without liability to Kimley-Horn and Associates, Inc.