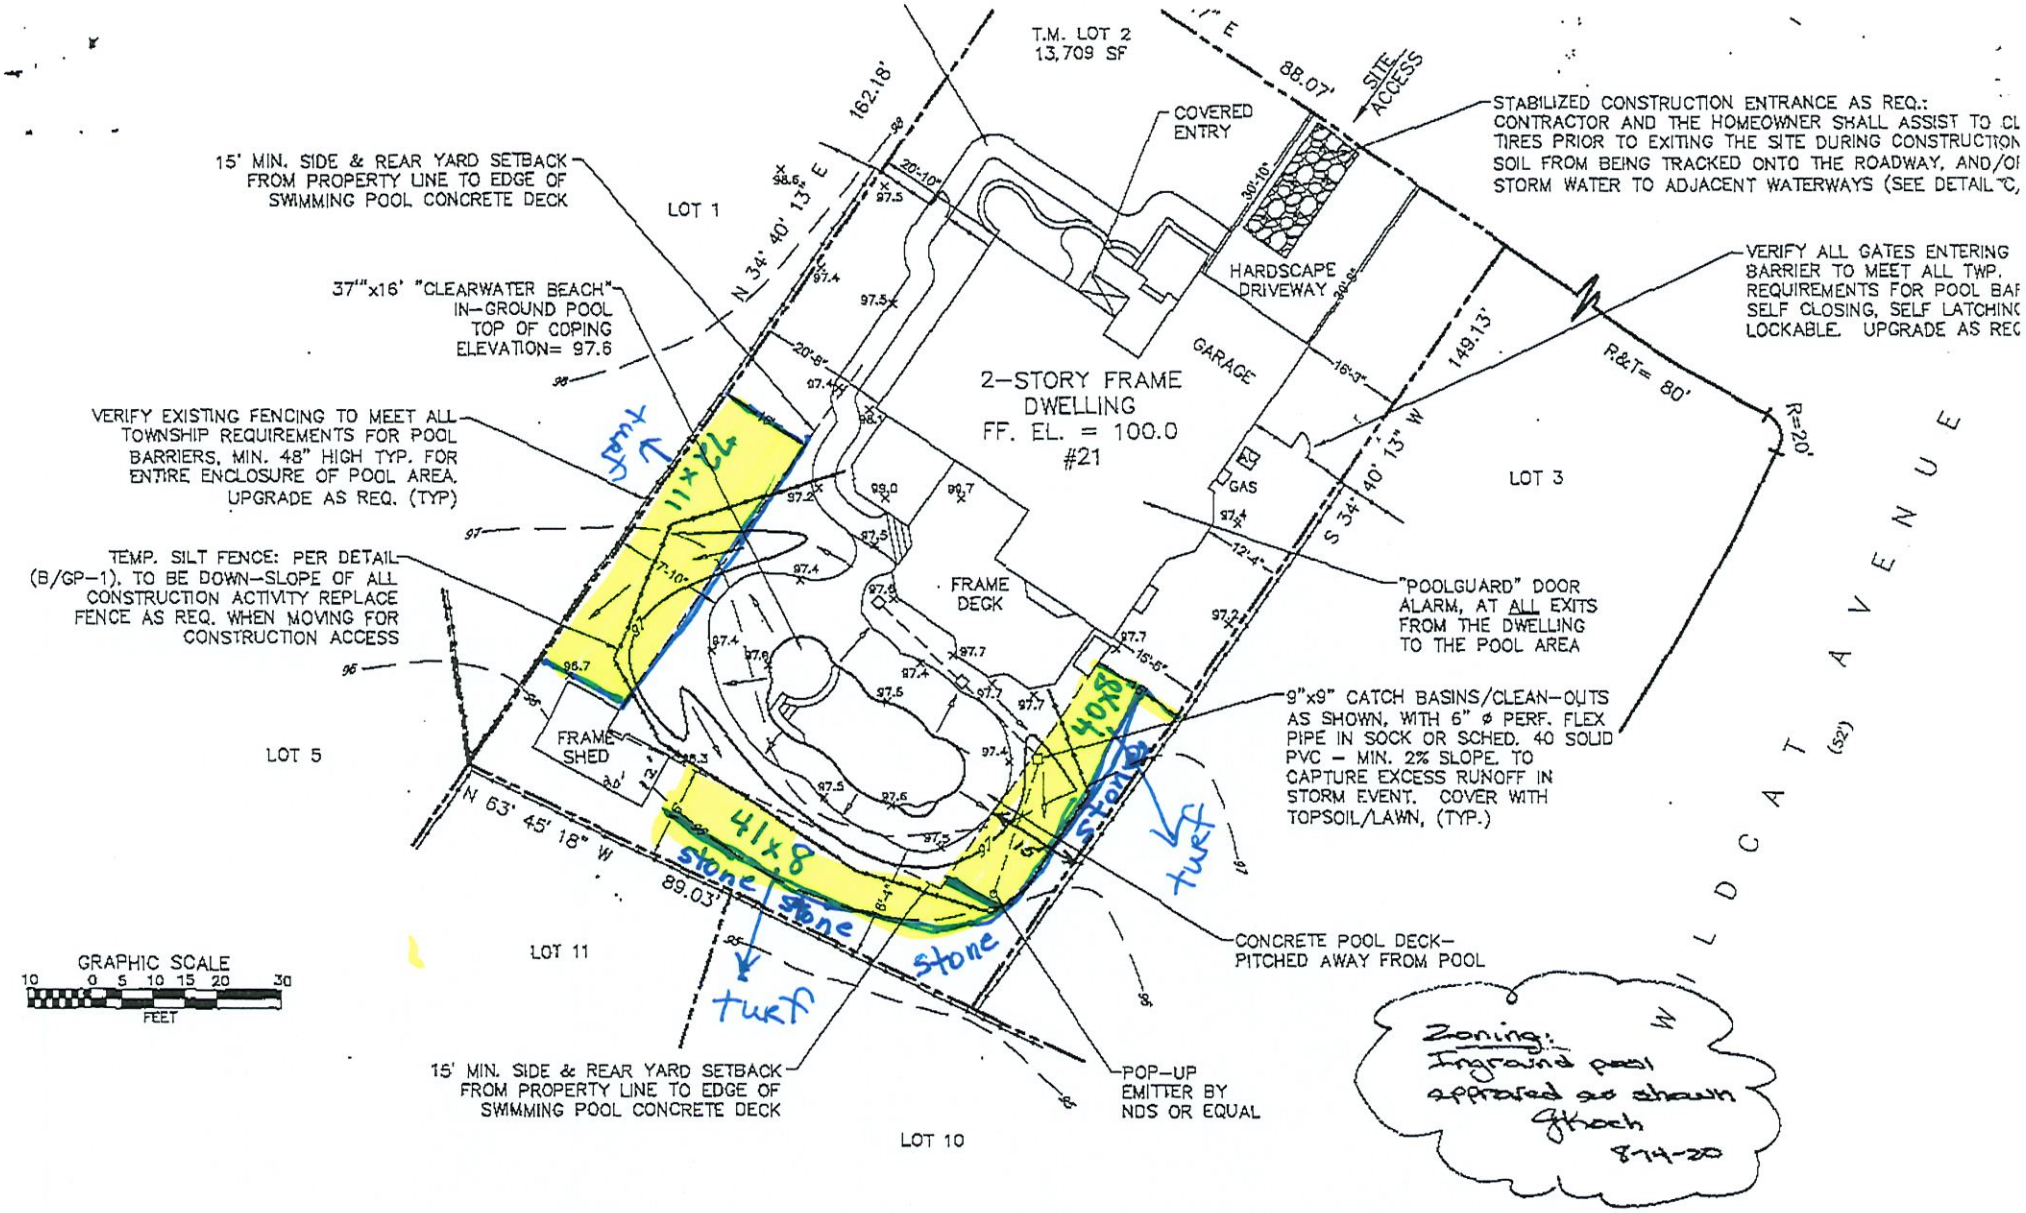

A GRADING PLAN

SCALE: 1" = 20'-0"

PRS Design
James Clancy
7-22-20