



PROPOSED Facing 73 - w/ Sample Ads



EXISTING



MATCHING STYLE



PROPOSED Facing Brick Road

DRAWINGS
PREPARED BY

WURZ SIGN SYSTEMS

2600 Haddonfield Rd. Pennsauken, NJ 08110
Phone: (856) 461-4397 Fax: (856) 461-4398

This is an original unpublished drawing created by WURZ SIGN SYSTEMS. It is submitted for your exclusive use, in connection with a project being planned. It is not to be shown to anyone outside your organization, nor is it to be used, reproduced, copied or exhibited in any fashion. This drawing is the property of WURZ SIGN SYSTEMS

REVISIONS

LOCATION

The Promenade

DRAWN BY: AFR SCALE: AS NOTED

DRAWN: 12/07/23 SALES: BW


ThePromenade_12-07-23

JOB#: T01716 SHT #: 1

DESIGN INTENT

Matching the Aesthetic of The Promenade

- Dismantle the surrounding features of the existing Monument.
Refurb and Repaint the existing structure underneath and utilize it for the matching aesthetic
- (3) Shadow Boxes will be built and placed on top of each side
 - (2) Cirrus LED Readerboards will replace existing panels facing Highway 73
 - (1) Lexan panel w/ artwork will replace the side facing Brick Road

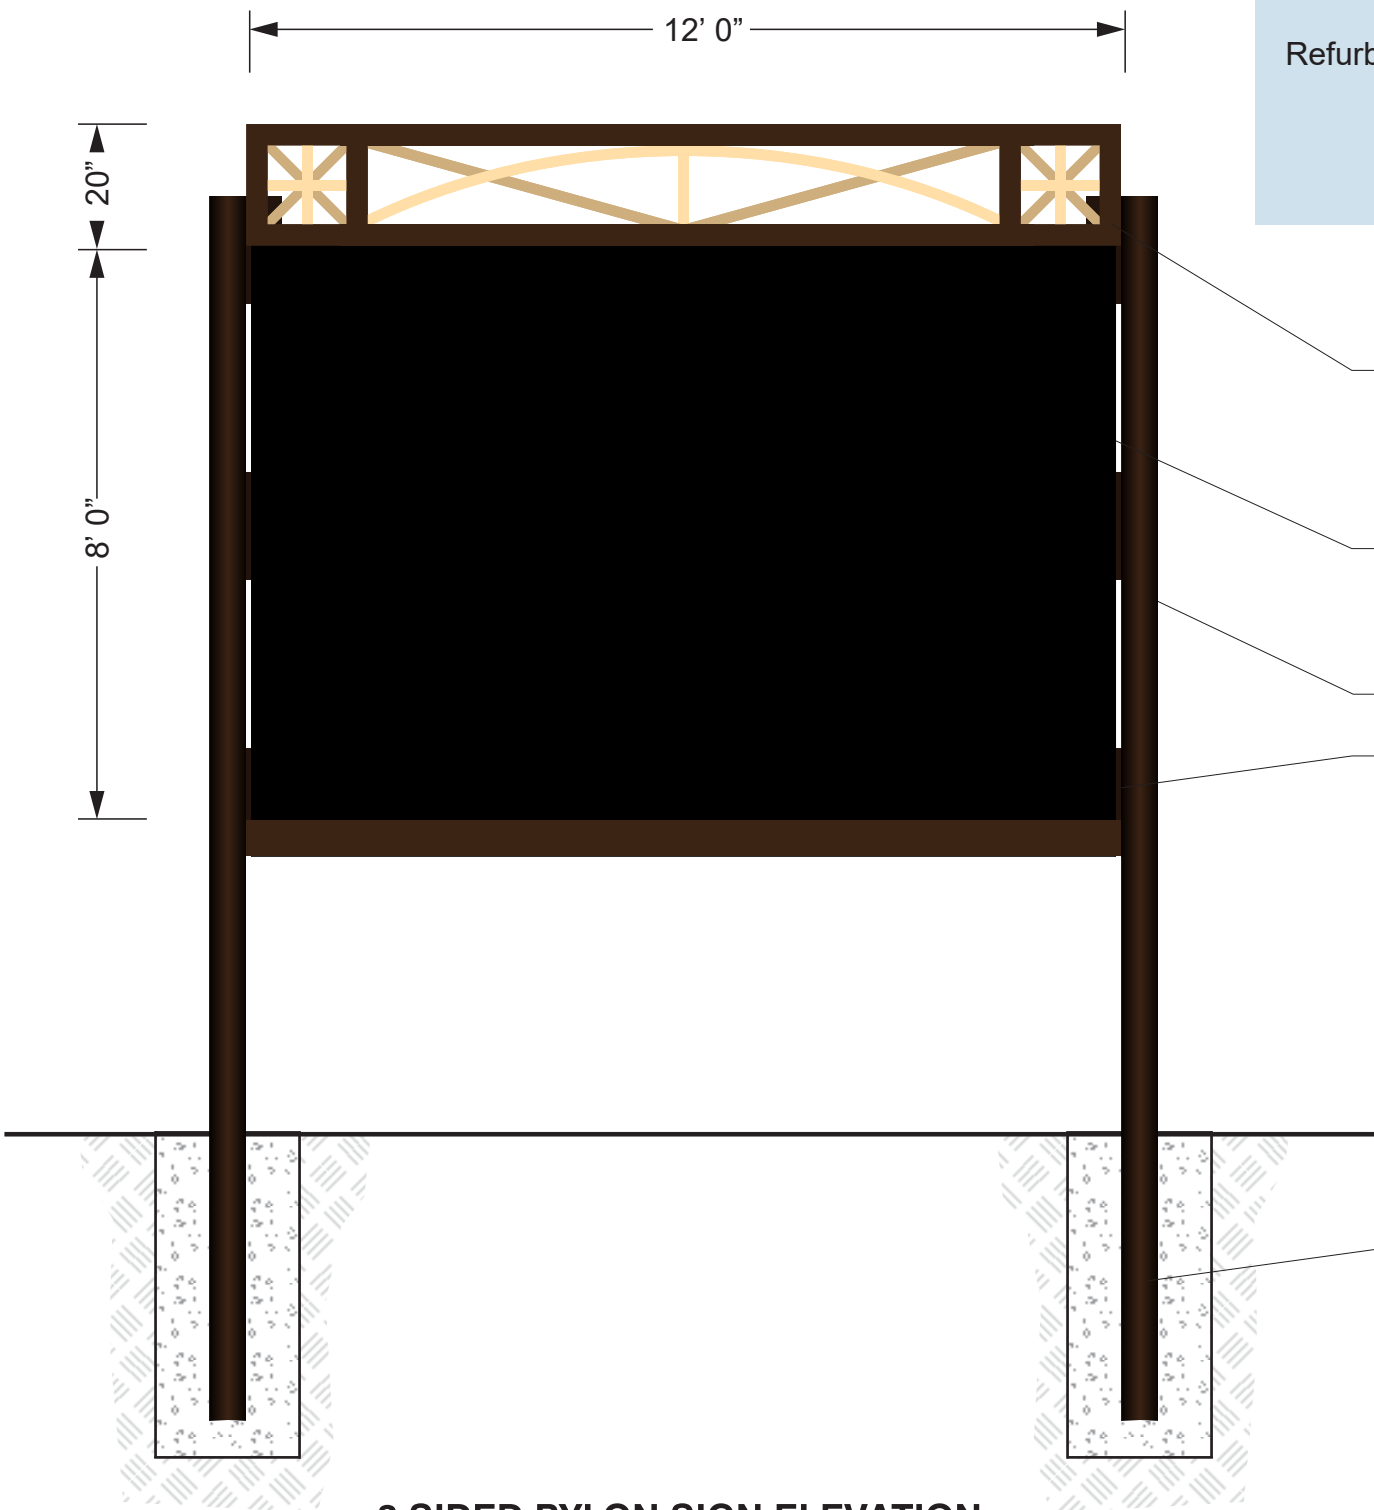


3 Sided Pylon Sign Elevation

Scale: 3/8" = 1'-0"

- Shadow box structure fabricated to match existing promenade aesthetic mounted to top of existing frame
- 2" existing aluminum square tube frame will be utilized to mount (2) LED readerboards and (1) Lexan panel with retainer
- (3) 6" existing steel pipe repainted duranodic bronze
- (18) existing mounting fins repainted duranodic bronze

Existing footers to be reused

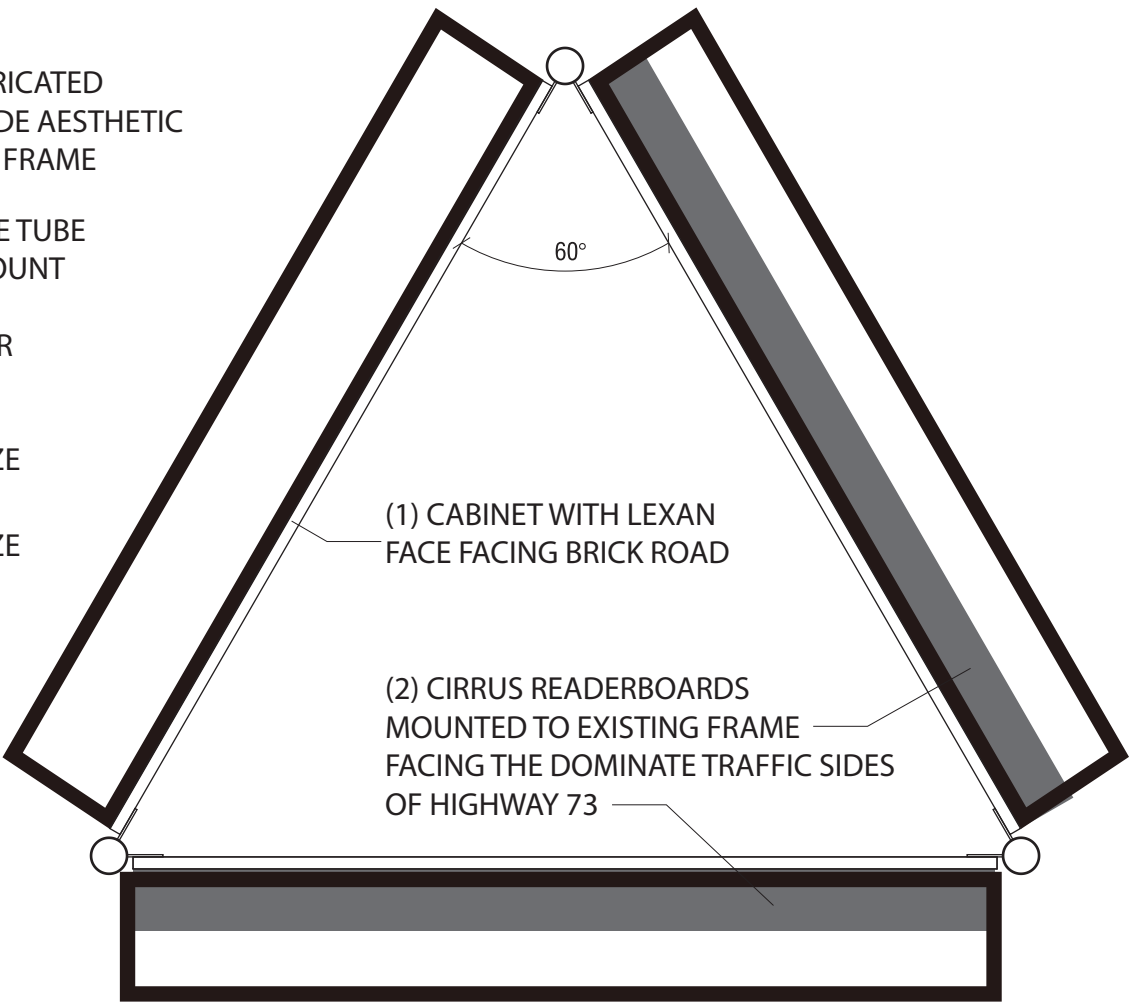

3 Sided Pylon Plan View

Scale: 3/8" = 1'-0"

DRAWINGS
PREPARED BY:

WURZ SIGN SYSTEMS

2600 Haddonfield Rd. Pennsauken, NJ 08110
Phone: (856) 461-4397 Fax: (856) 461-4398

This is an original unpublished drawing created by WURZ SIGN SYSTEMS. It is submitted for your exclusive use, in connection with a project being planned. It is not to be shown to anyone outside your organization, nor is it to be used, reproduced, copied or exhibited in any fashion. This drawing is the property of WURZ SIGN SYSTEMS

REVISIONS

LOCATION

The Promenade

DRAWN BY: AFR

SCALE: AS NOTED

DRAWN: 12/07/23

SALES: BW

ThePromenade_12-07-23

JOB#: T01716

SHT #: 2



Cirrus LED Display - Qty. 2

Scale 1/2" = 1' 0" Square Footage: 96 SF



Lexan Sign Cabinet - Qty. 1

Scale 1/2" = 1' 0" Square Footage: 96 SF

Dimensions with high-strength extruded aluminum frame

Total: W 24" / H 12" / D 4" / 9.82 lbs
Panel: D 7/8" / 6.12 lbs

COLOR	281 Trillion
RESOLUTION (PITCH)	9, 6, and 4mm
BRIGHTNESS (NITS)	5500-7500
PANEL DIMENSIONS	24"W / 12"H / 4"D / 9.82lbs
MODULE MATRIX	9mm 32x64 / 6mm 48x96 / 4mm 64x128
MAX WATTS PER PANEL	9mm 105W / 6mm 115W / 4mm 130W
MIN VIEWING DISTANCE	9mm 12ft / 6mm 8ft / 4mm 4ft
VIEWING ANGLE	160° Horizontal / 90° Vertical
REFRESH RATE	60 FPS
AC INPUT	Universal AC input (90-264VAC input range)
TEMPERATURE RATING	-40°-158° Fahrenheit
WIFI CONNECTION	TP Link long-range high power bridge
CELLULAR BROADBAND	5 Year cellular broadband available
DISPLAY LIFE SPAN	100,000 Hours
WARRANTY	5 Year limited hardware / 5 Year service (optional)

DRAWINGS
PREPARED BY:

WURZ SIGN SYSTEMS
2600 Haddonfield Rd. Pennsauken, NJ 08110
Phone: (856) 461-4397 Fax: (856) 461-4398


This is an original unpublished drawing created by WURZ SIGN SYSTEMS. It is submitted for your exclusive use, in connection with a project being planned. It is not to be shown to anyone outside your organization, nor is it to be used, reproduced, copied or exhibited in any fashion. This drawing is the property of WURZ SIGN SYSTEMS

REVISIONS

LOCATION

The Promenade

DRAWN BY:	AFR	SCALE:	AS NOTED
DRAWN:	12/07/23	SALES:	BW
ThePromenade_12-07-23			
JOB#:	T01716	SHT #:	3

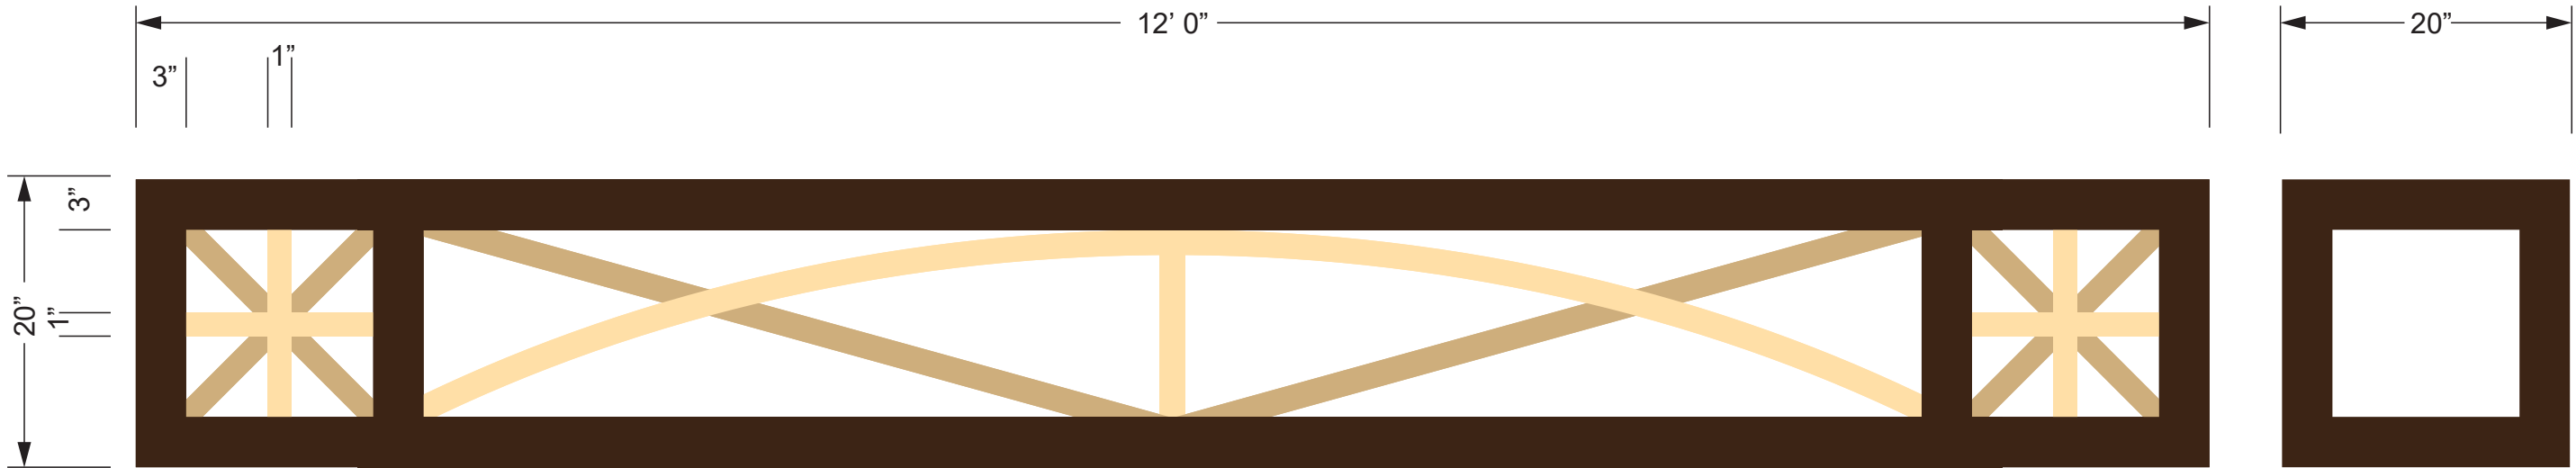

Shadow Box Aesthetic - Qty. 3


3" and 1" Tubing Painted as Shown

Scale

1/2" = 1' 0"

Square Footage:

20 SF

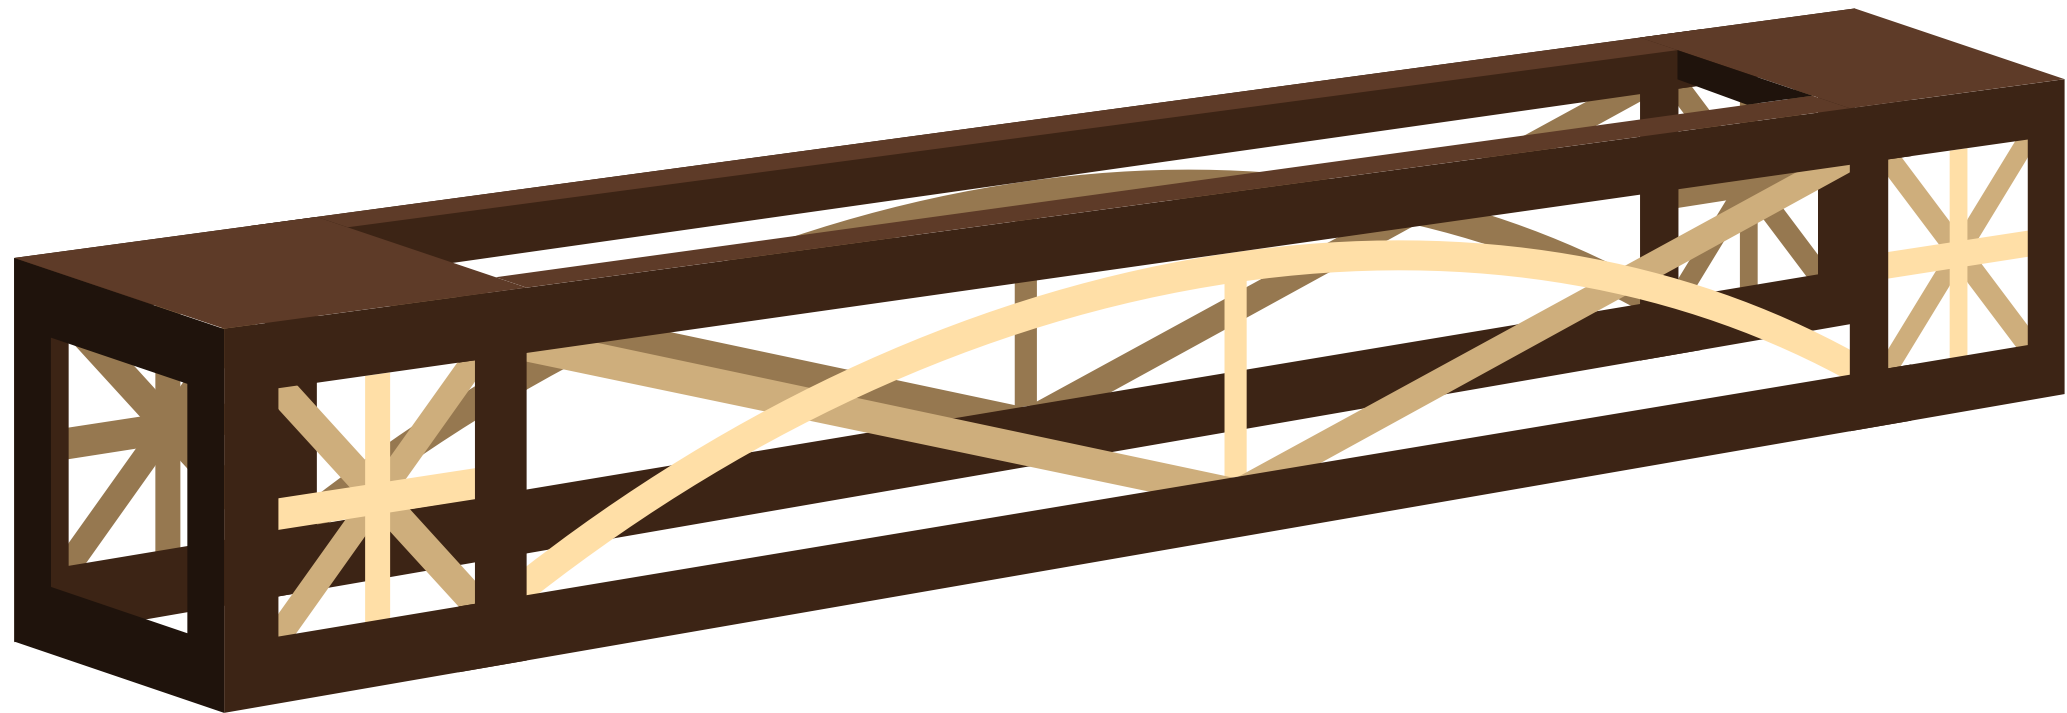

DRAWINGS PREPARED BY:	WURZ SIGN SYSTEMS 2600 Haddonfield Rd. Pennsauken, NJ 08110 Phone: (856) 461-4397 Fax: (856) 461-4398	This is an original unpublished drawing created by WURZ SIGN SYSTEMS. It is submitted for your exclusive use, in connection with a project being planned. It is not to be shown to anyone outside your organization, nor is it to be used, reproduced, copied or exhibited in any fashion. This drawing is the property of WURZ SIGN SYSTEMS	REVISIONS	LOCATION		DRAWN BY: AFR	SCALE: AS NOTED
				The Promenade		DRAWN: 12/07/23	SALES: BW
						ThePromenade_12-07-23	
						JOB#: T01716	SHT #: 4