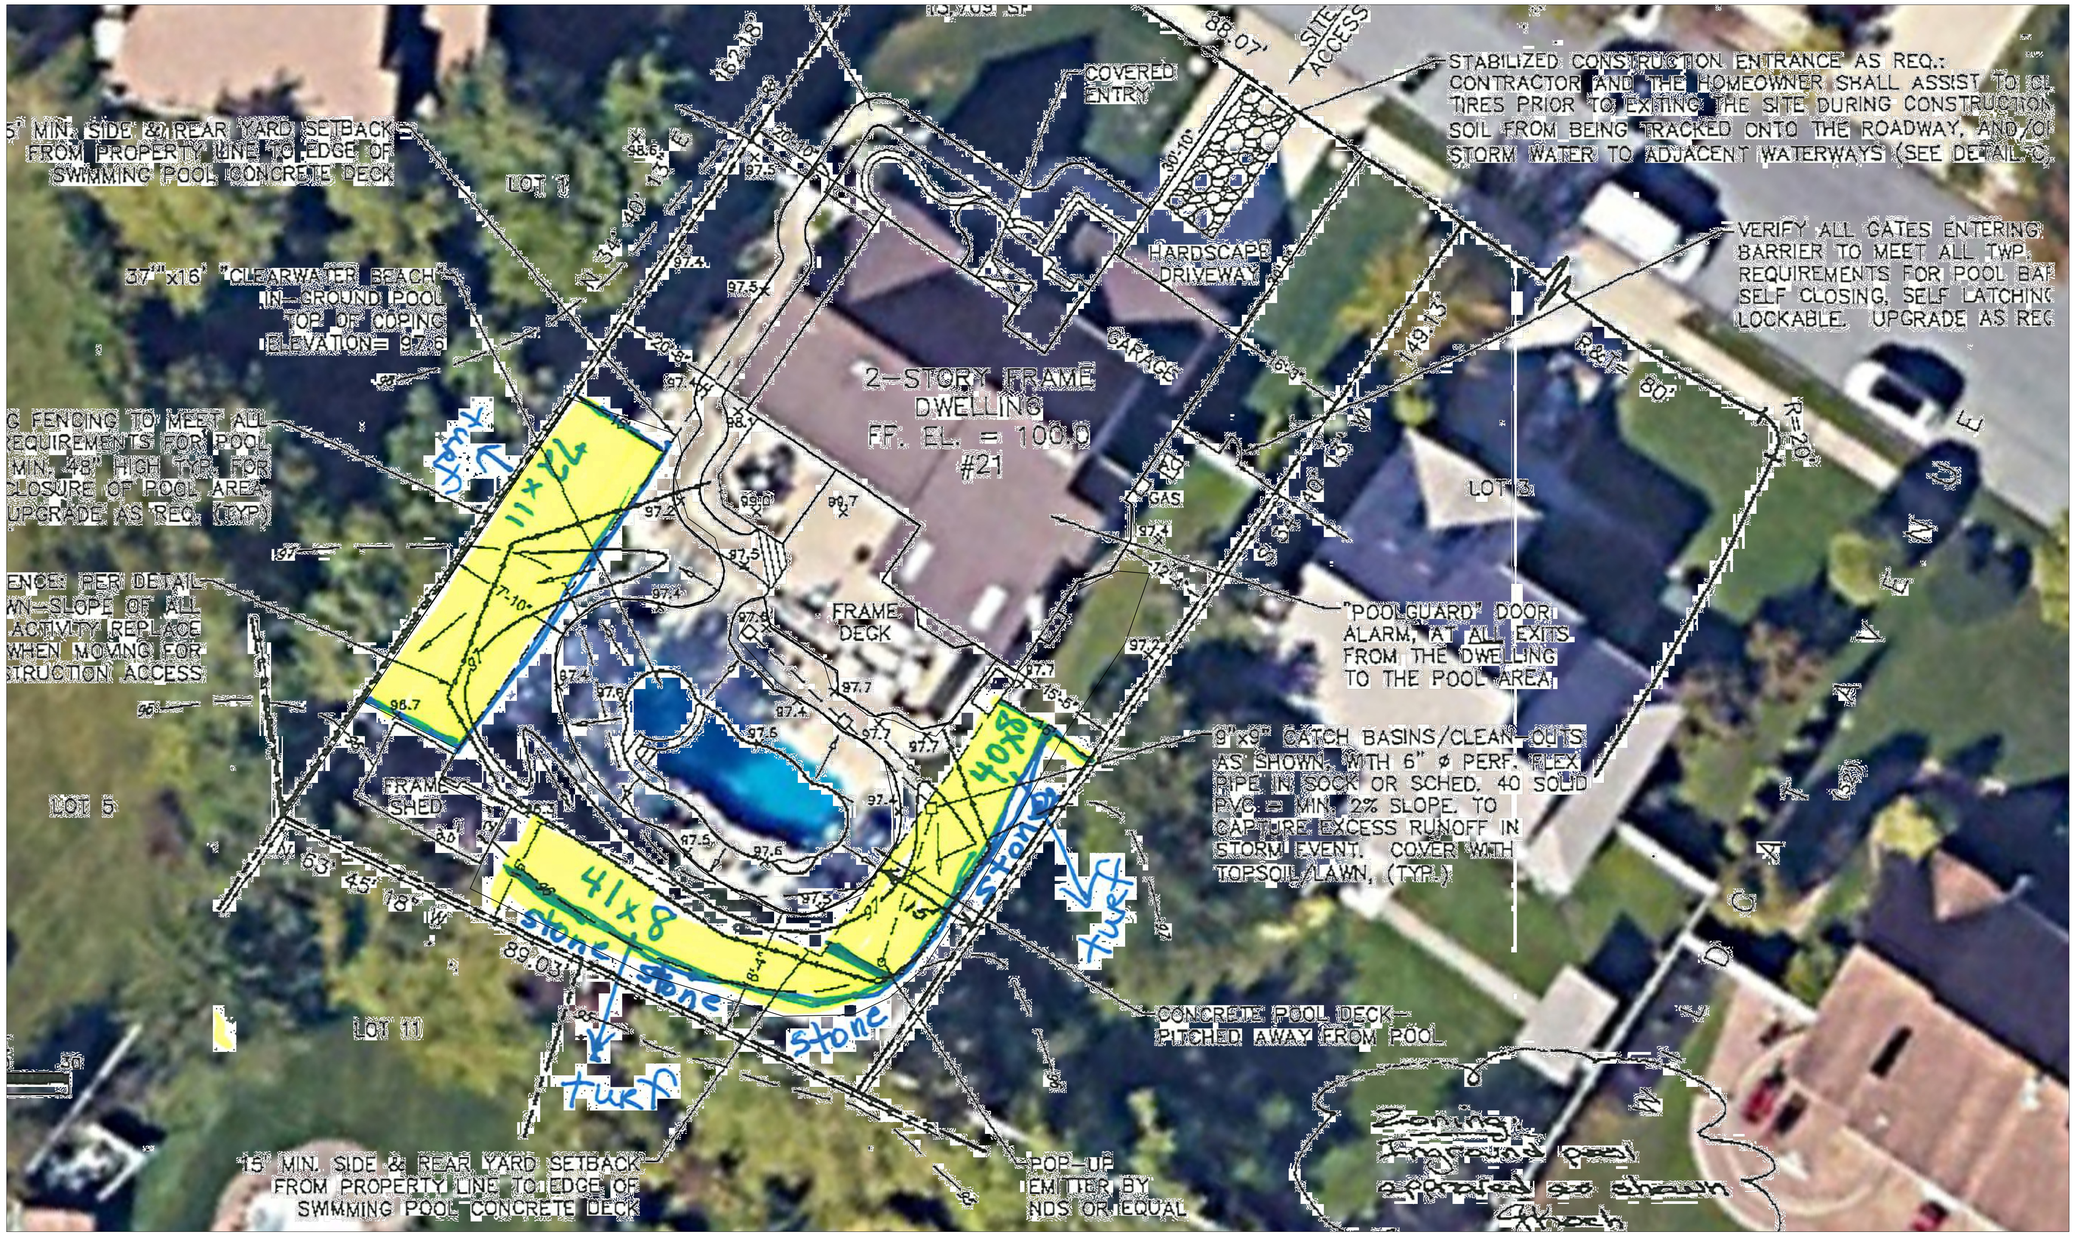


IMPERVIOUS COVERAGE EXHIBIT
21 WILDCAT AVENUE
BLOCK 24.25, LOT 2
LOT AREA: 15,246 SF
IMPERVIOUS BUILDINGS AND HARDSCAPE - 5,750 SF +/-
IMPERVIOUS COVERAGE TURF - 2,790 SF +/-
TOTAL SQUARE IMPREVIOUS - 8,950+/-
PERCENT OF LOT COVERAGE - 56%+/-
EXCLUDES LANDSCAPE STONE

THIS EXHIBIT IS BASED ON A SURVEY EXHIBIT
SITE VISITS AND AERIAL IMAGERY
PREPARED BY: MG ENGINEERING ASSOCIATES, LLC
MICHAEL GALANTE, PE, PP, CME
334 W. FRONT STREET
MEDIA, PA 19063